NOTES:-

(1) REF. DESIGN DWG. NO S1035, S1036, S1037

(2) REF. ERECTION DWG. NO. E-11,E-12 FOR SECTION DETAIL

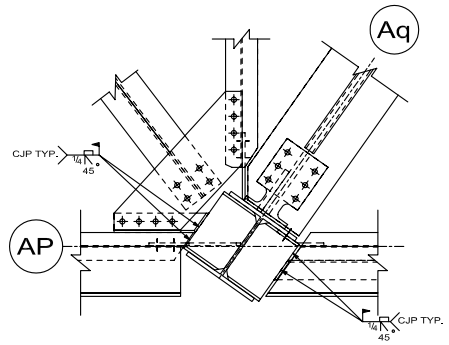

DET-A TOP FLG.

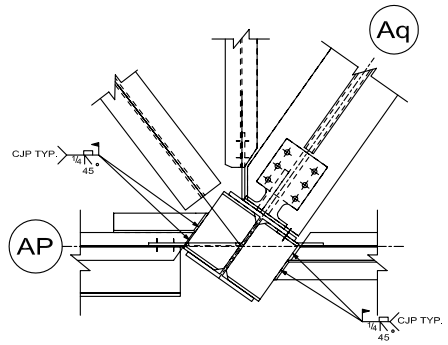

DET-B BOTTOM FLG.

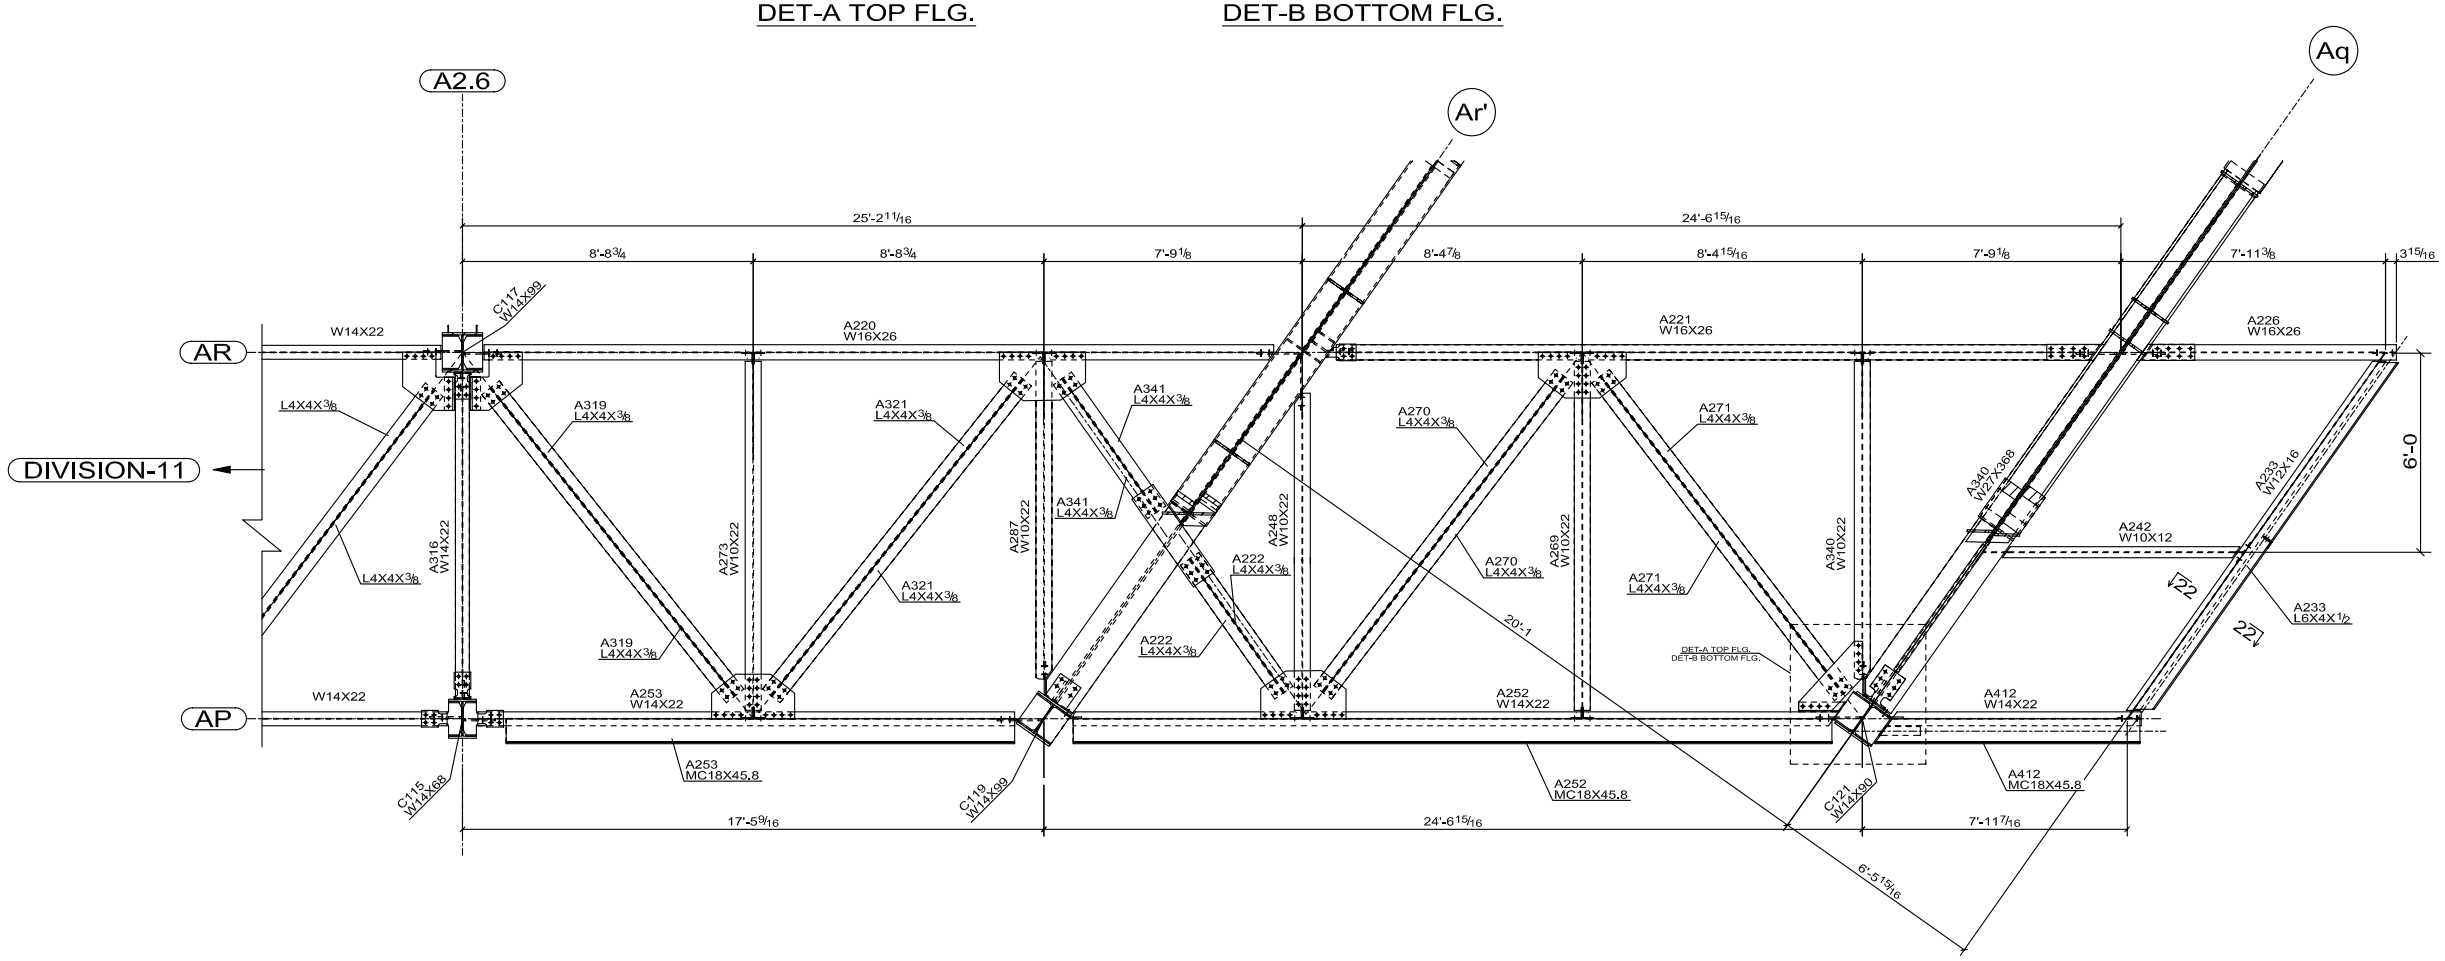

DIVISION - 9

LOW ROOF FRAMING PLAN

(B1 CONNECTOR)

TOP OF STEEL EL.+341'-3" 3/8 U.N.O.

PLAN NORTH

REV.	DESCRIPTION	BY	DATE
1	FABRICATION	VKN	12-14-07
0	FABRICATION	P.K.	11.21.07
A	APPROVAL	P.K.	09.24.07

CUSTOMER

PROJECT

NEWARK LIBERTY INTERNATIONAL AIRPORT

SUBJECT

ERECTION PLAN FOR B1 CONNECTOR

DRAWN BY	CHECKED BY	DATE
P.K.	DN	12-14-07

CONTRACT #	DRAWING #	ISSUE
1183	E-5	1